Back To Section Map

5 - 1 - 07 2 ND DIST.

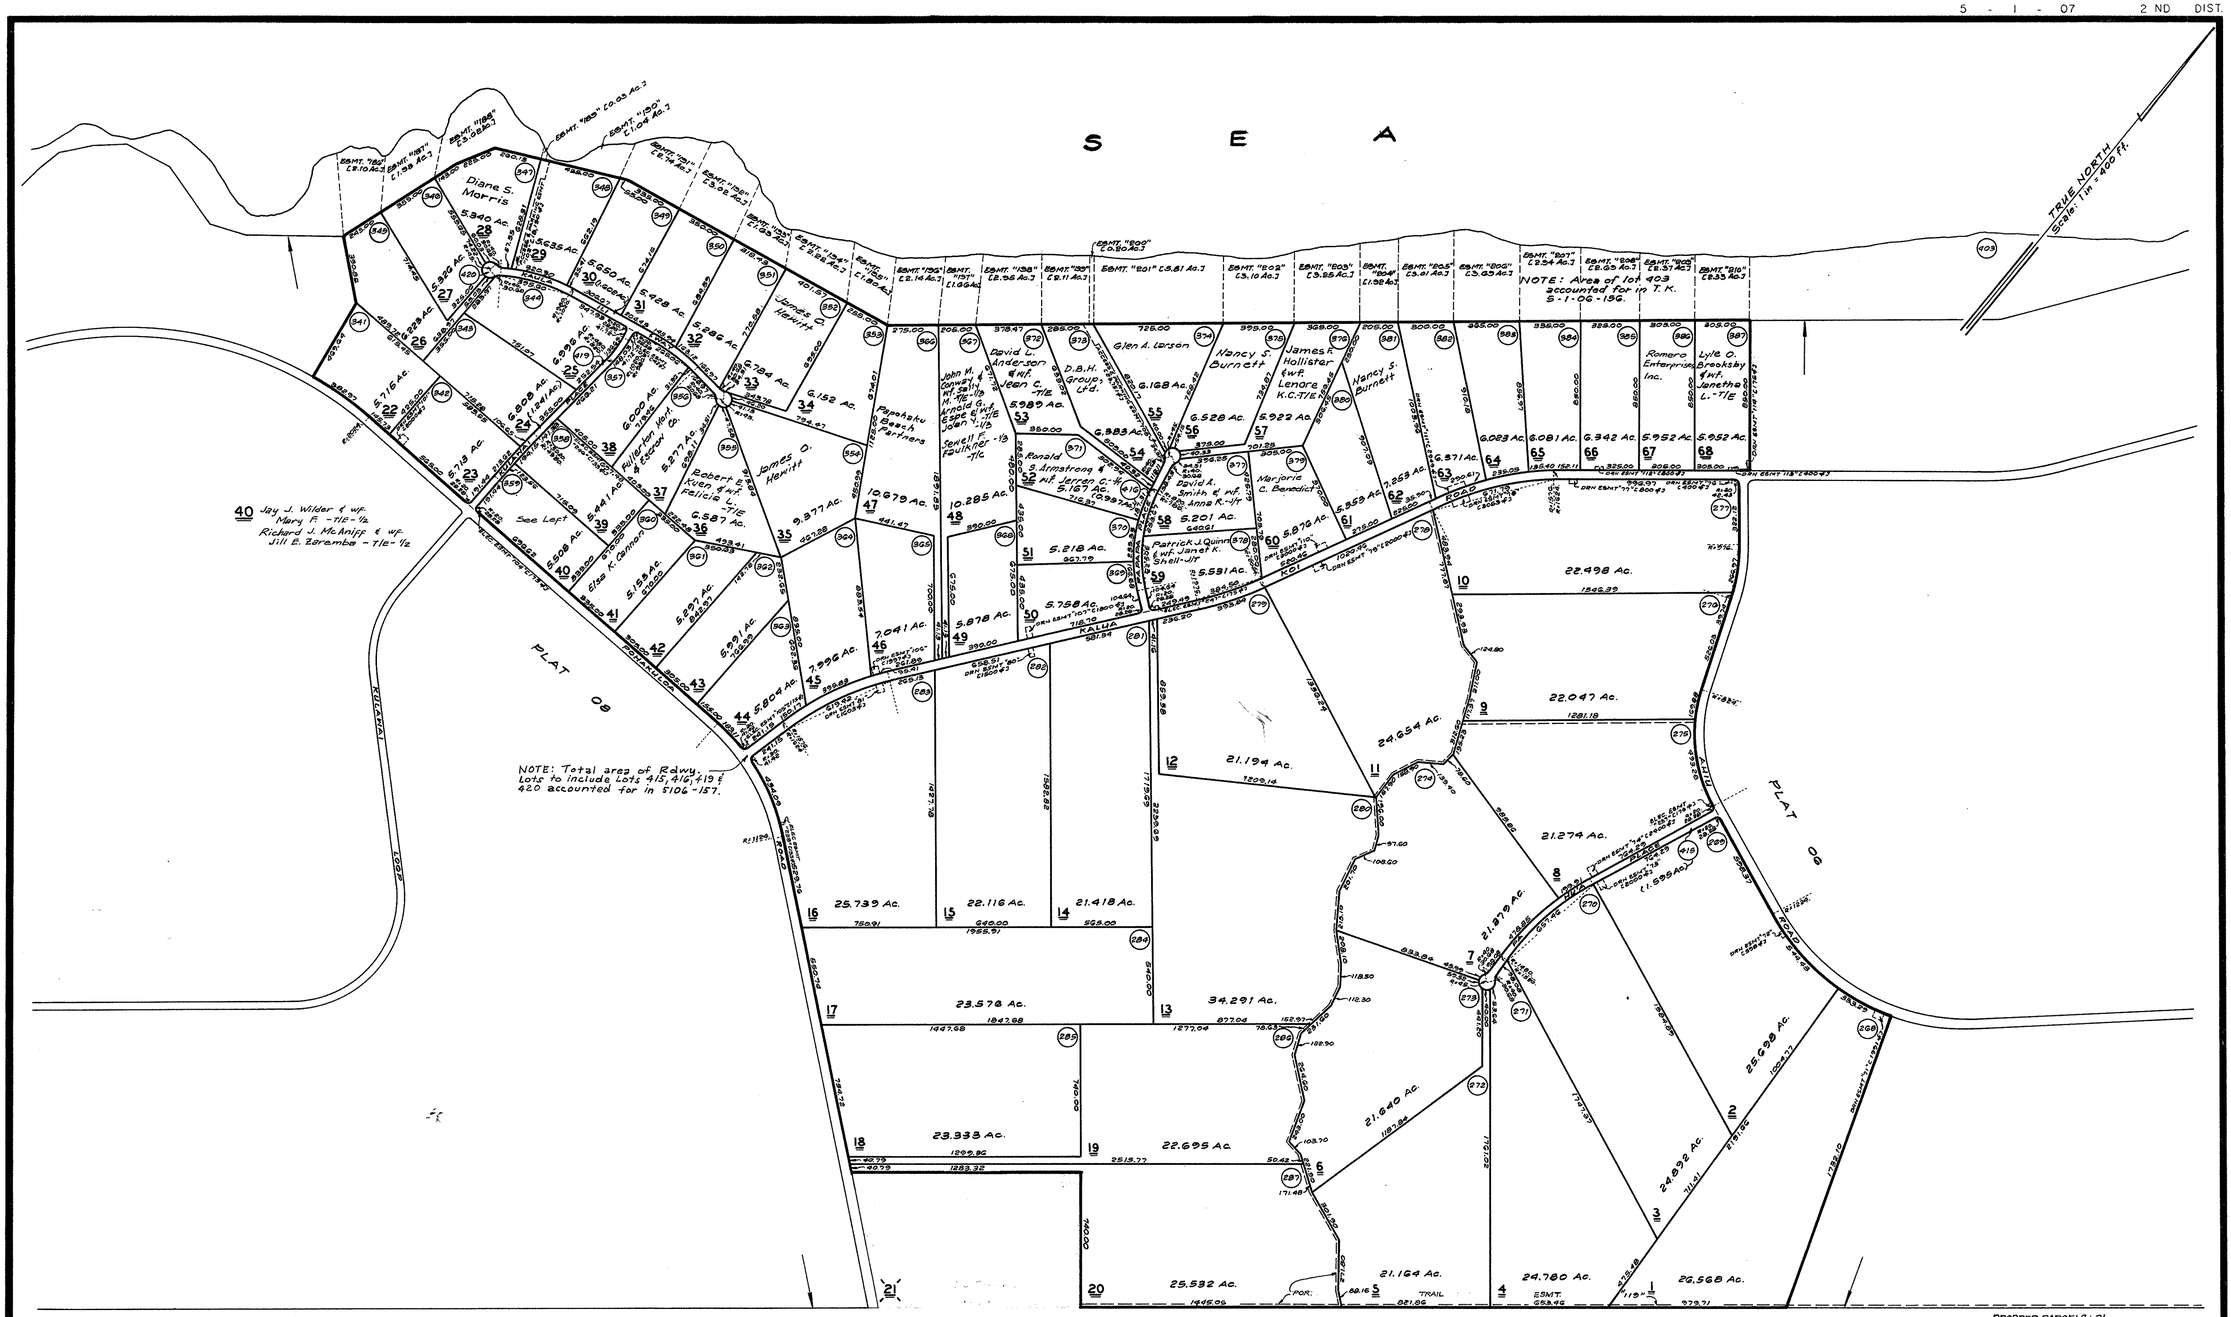

NOTE: All lots owned by Kalua Koi Corp unless otherwise noted.

NOTE: Parcels 8, 16, 20, 25 owned by Kukui (Molokai) Inc. unless otherwise noted

FOR PROPERTY ASSESSMENT PURPOSES
SUBJECT TO CHANGE

DEPARTMENT OF TAXATION
PROPERTY TECHNICAL OFFICE
TAX MAPS BRANCH
STATE OF HAWAII
TAX MAP

SECOND TAXATION DISTRICT		
ZONE	SEC.	PLAT
5	1	07

SCALE: 1 IN. = 400 FT.

LD. CT. APP. 1683, MAP 19, KALUAKOI & ILOLI, MOLOKAI, HAWAII (Formerly por. 5 - 1 - 02)

SOURCE: L.C.C.T. APP. 1683, MAP 19

BY: W.K./S.S.

DATE: JAN. 7, 1992

DWG. NO. 6632